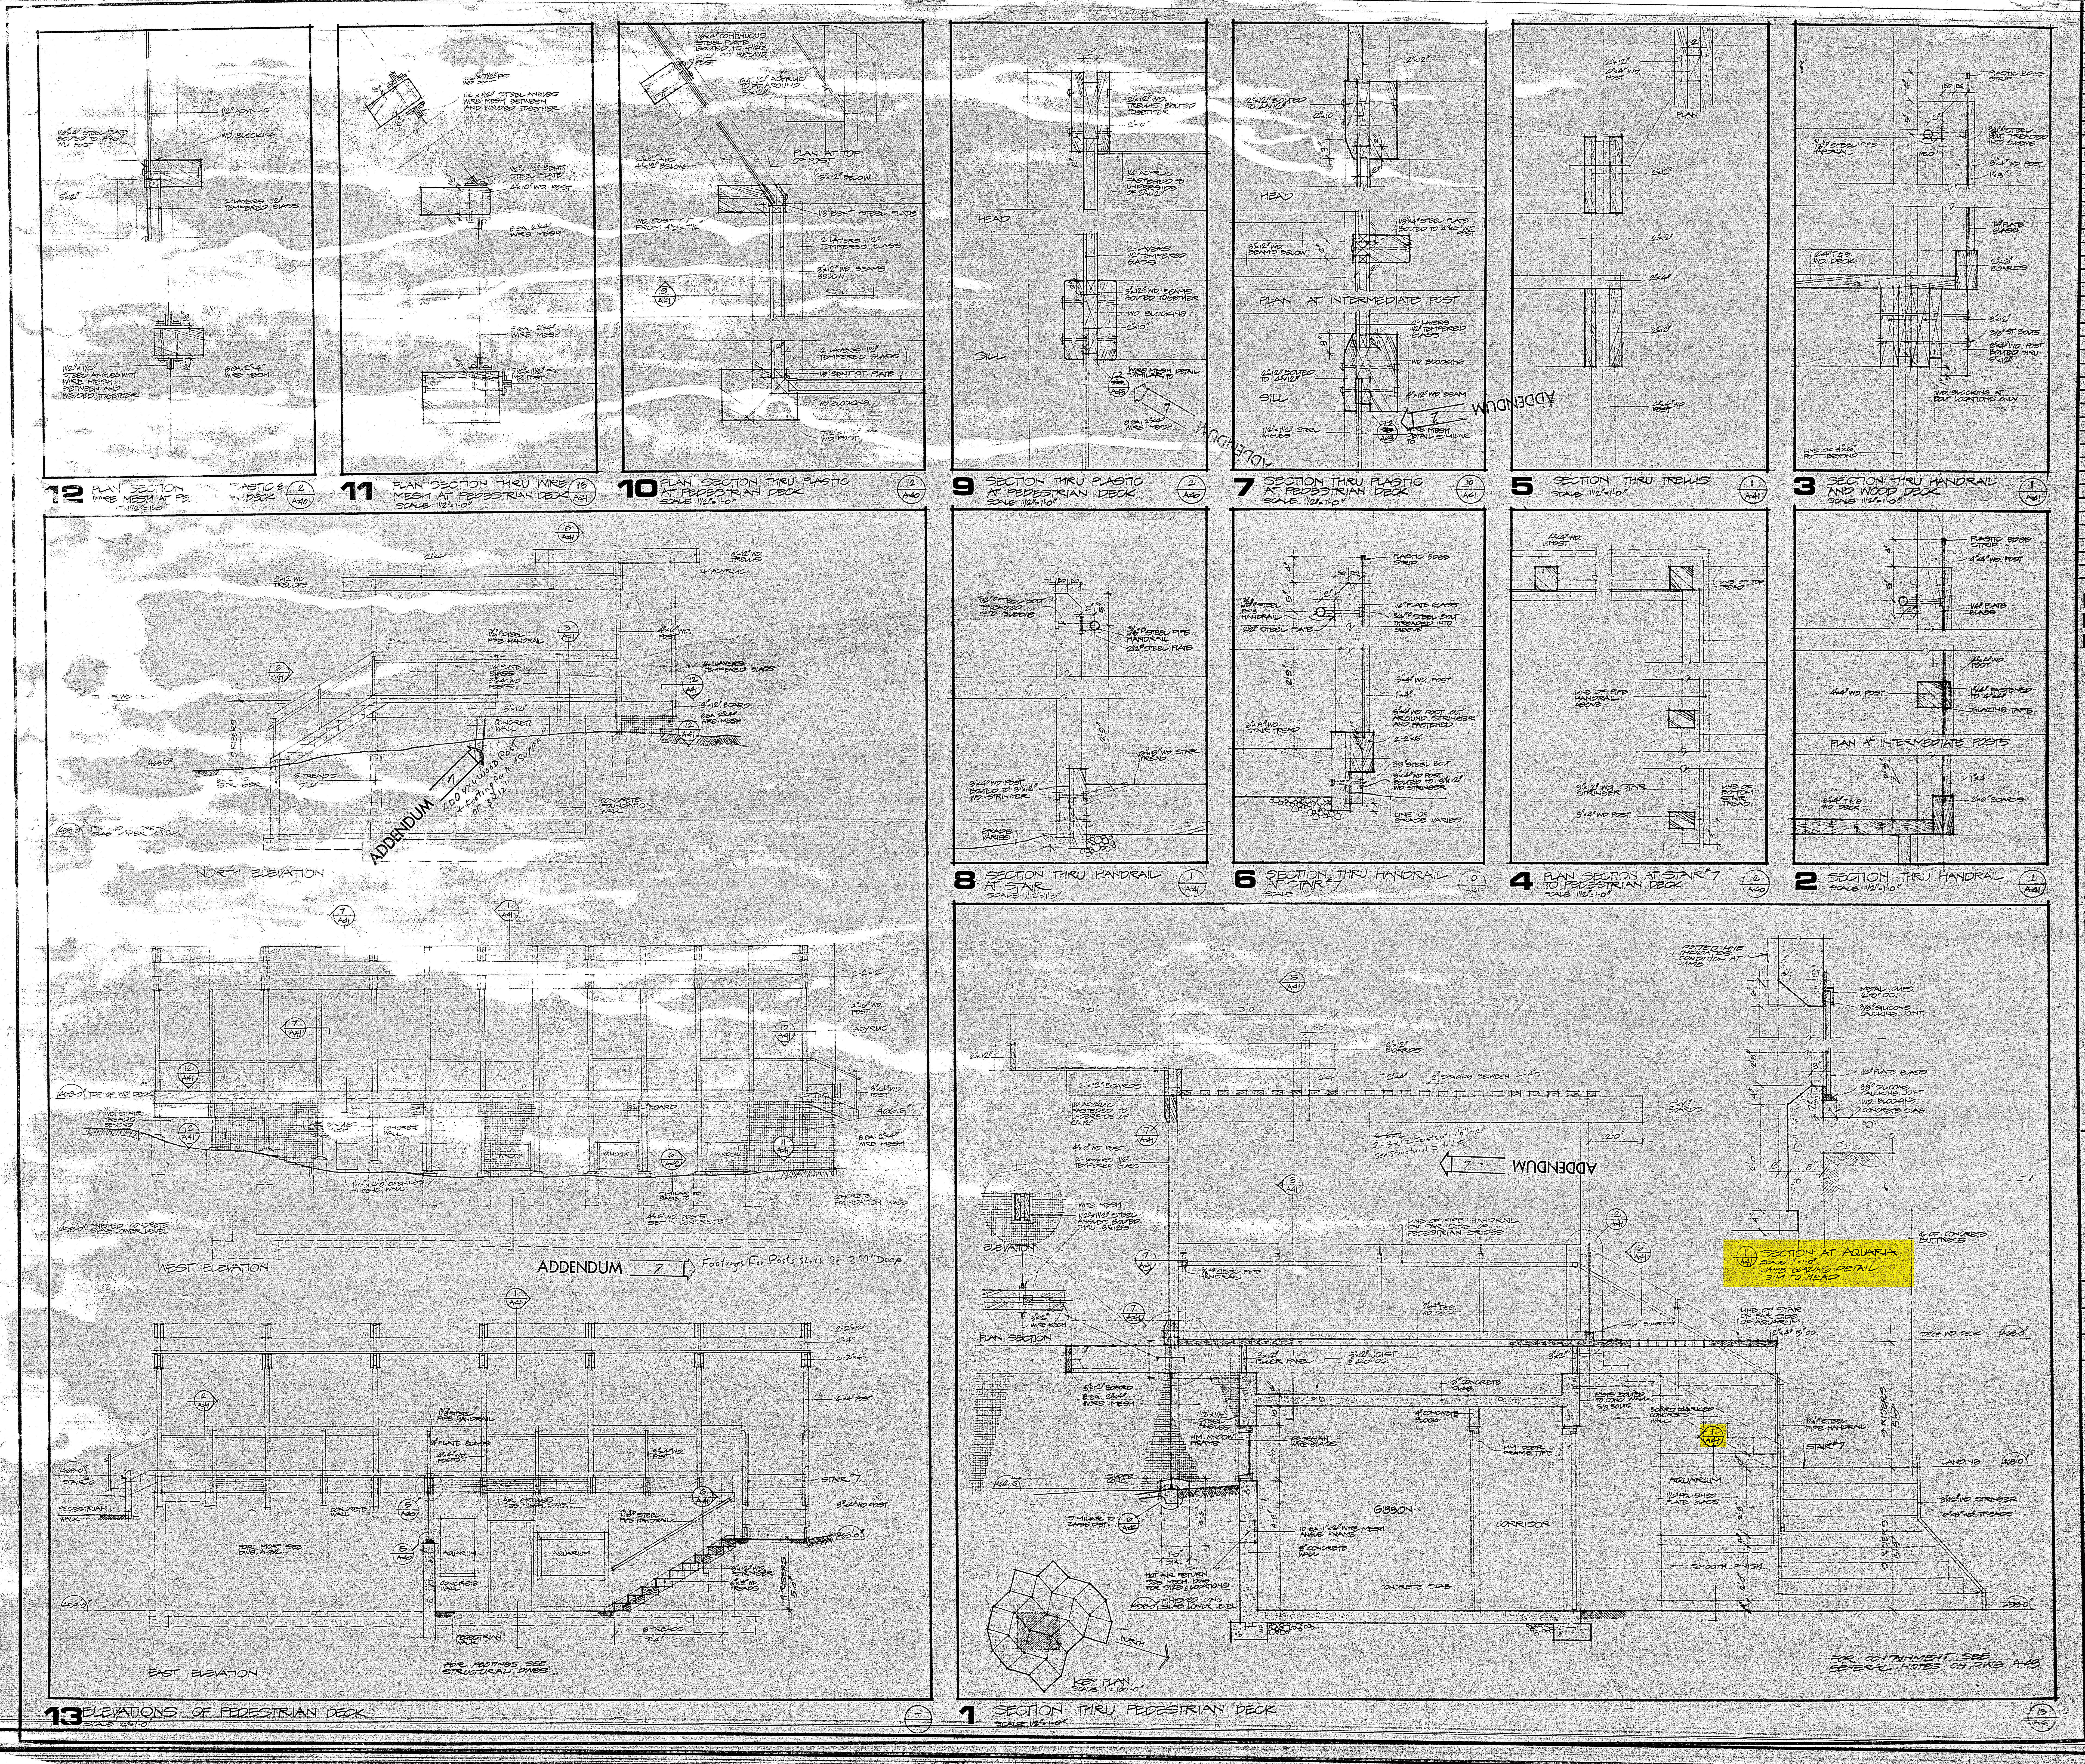

Revisions			
date	no		chk

Municipality of Metropolitan Toronto Parks Department

T.W. Thompson, Commissioner

R J Thom
Clifford & Lawrie
Crang & Boake

Architects for the Metropolitan Toronto Zoo

M S Yolles Associates Ltd.
Structural Engineers

H H Angus & Assoc. Ltd.
Mech. & Elect. Engineers

Johnson, Sustronk, Weinstein and Associates Ltd.
Landscape Architects

ADDENDUM 7
All 1½x1½ angles and all Steel Plates in Orangutan area to be Minimum ½ thick

METROPOLITAN TORONTO ZOO

INDOMALAYA PAVILION

proj office
zoo director
parks dept

PEDESTRIAN BRIDGE & ORANGUTAN CONTAINMENT DETAILS

date 7 APRIL 1972
scale AS NOTED
drawn N.A.M.
checked
contract no. Z-11-72
contract package no. 2
drawing no. A41